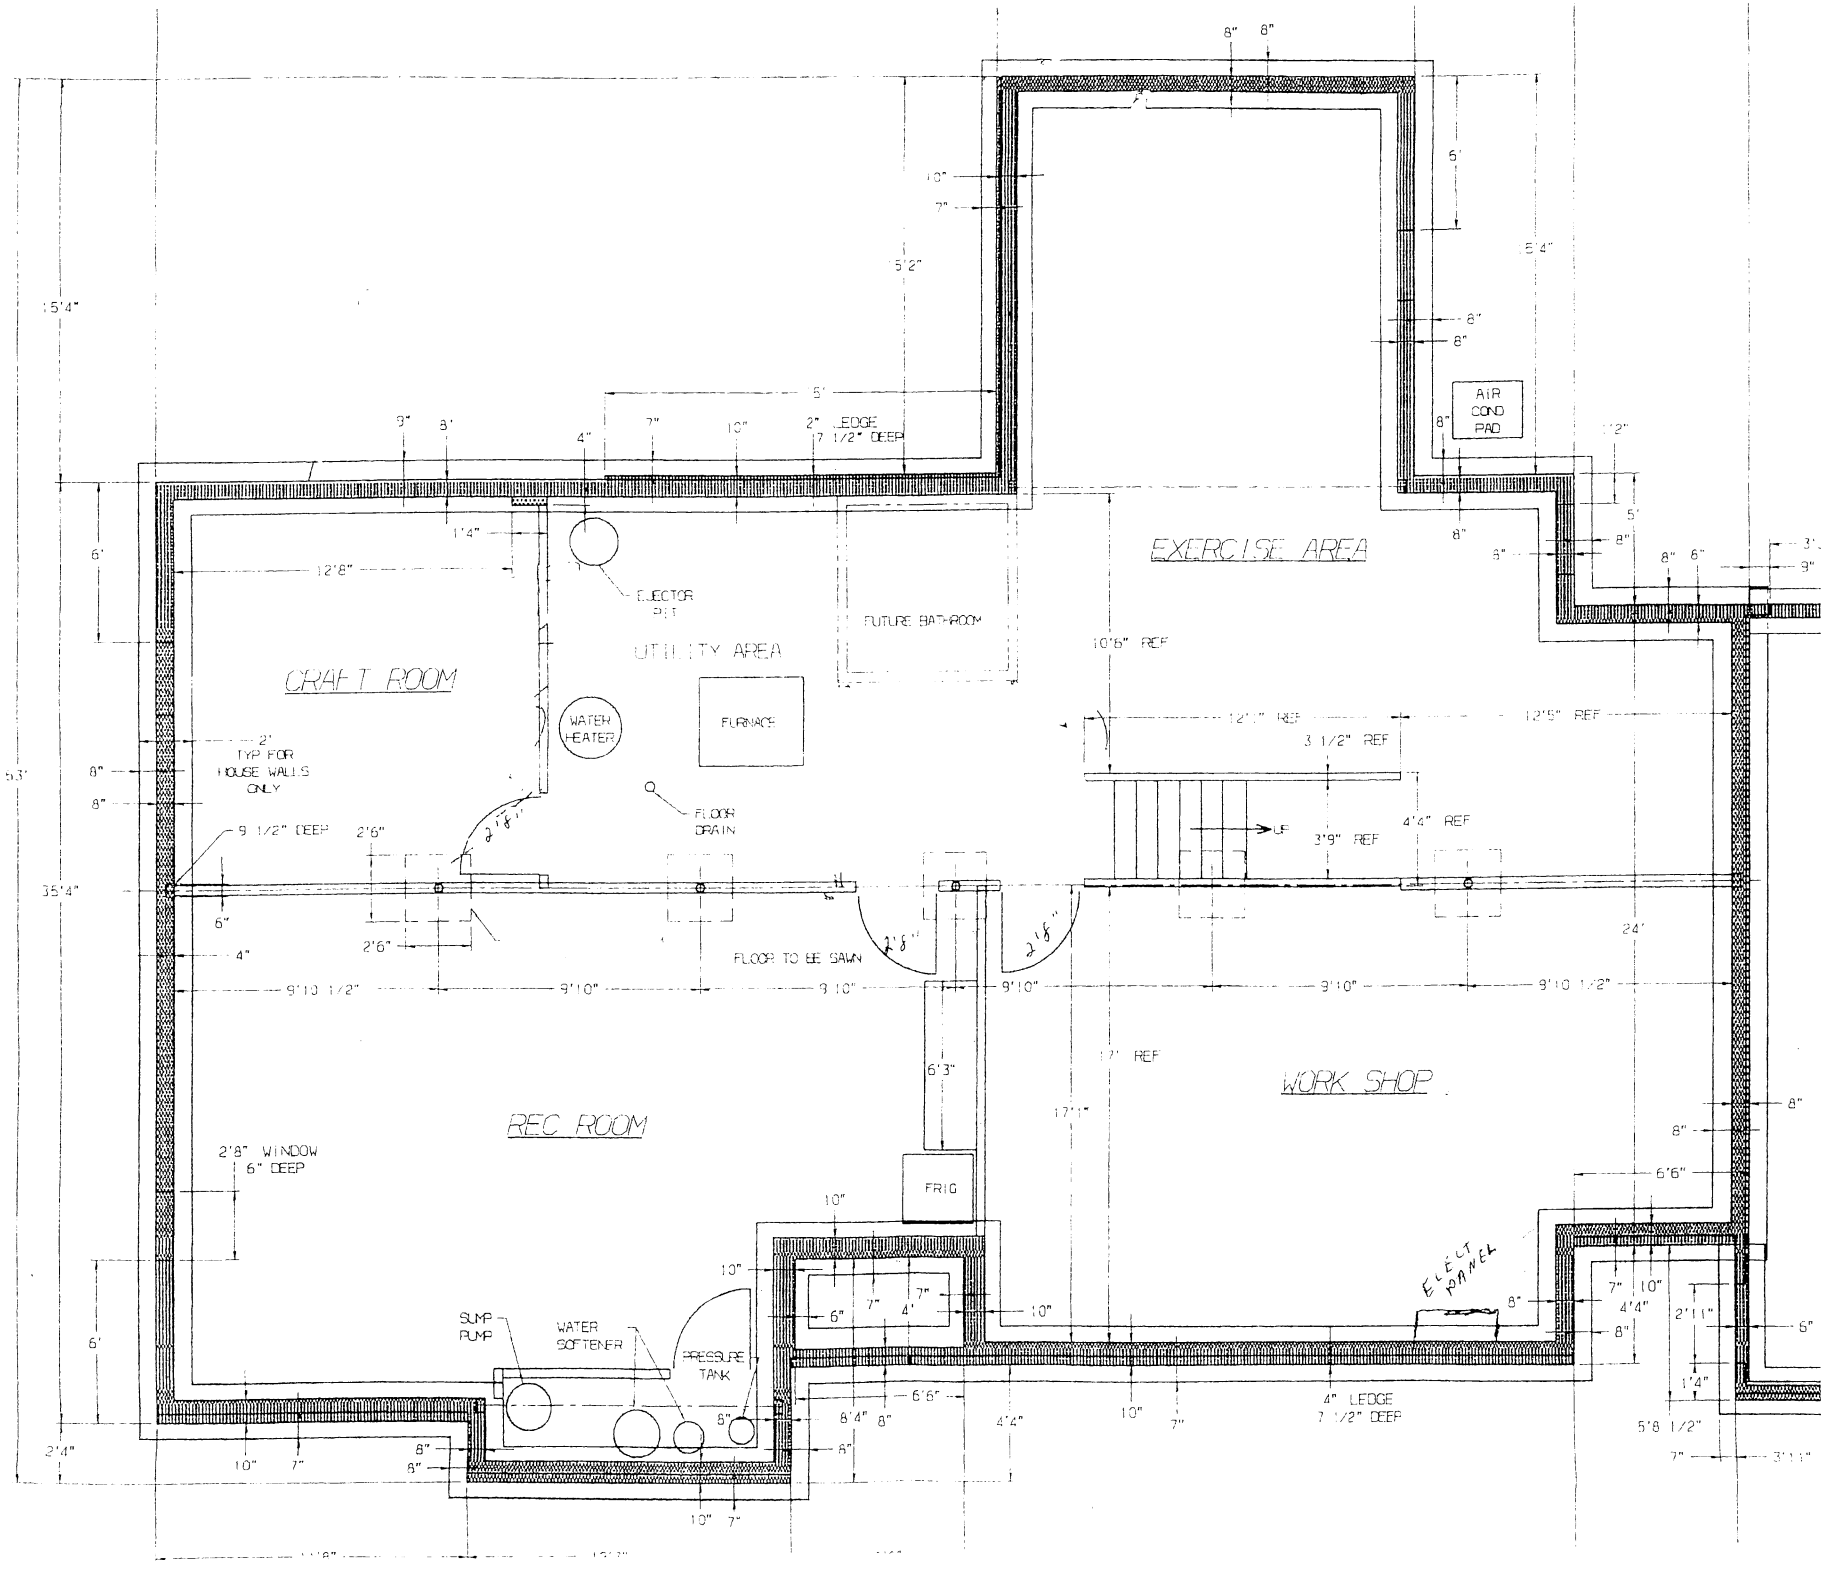
EXERCISE AREA
CRAFT ROOM
UTILITY AREA
FUTURE BATHROOM
EJECTOR PIT
WATER HEATER
FURNACE
FLOOR DRAIN
AIR COND PAD
2" TYP FOR HOUSE WALLS ONLY
9 1/2" DEEP
2" LEDGE 7 1/2" DEEP
FLOOR TO BE SAWN
REC ROOM
2'8" WINDOW 6" DEEP
FRIG
SUMP PUMP
WATER SOFTENER
PRESSURE TANK
WORK SHOP
ELECT PANEL
4" LEDGE 7 1/2" DEEP
10'6" REF
12'1" REF
12'5" REF
3 1/2" REF
4'4" REF
3'9" REF
UP
35'4"
53'